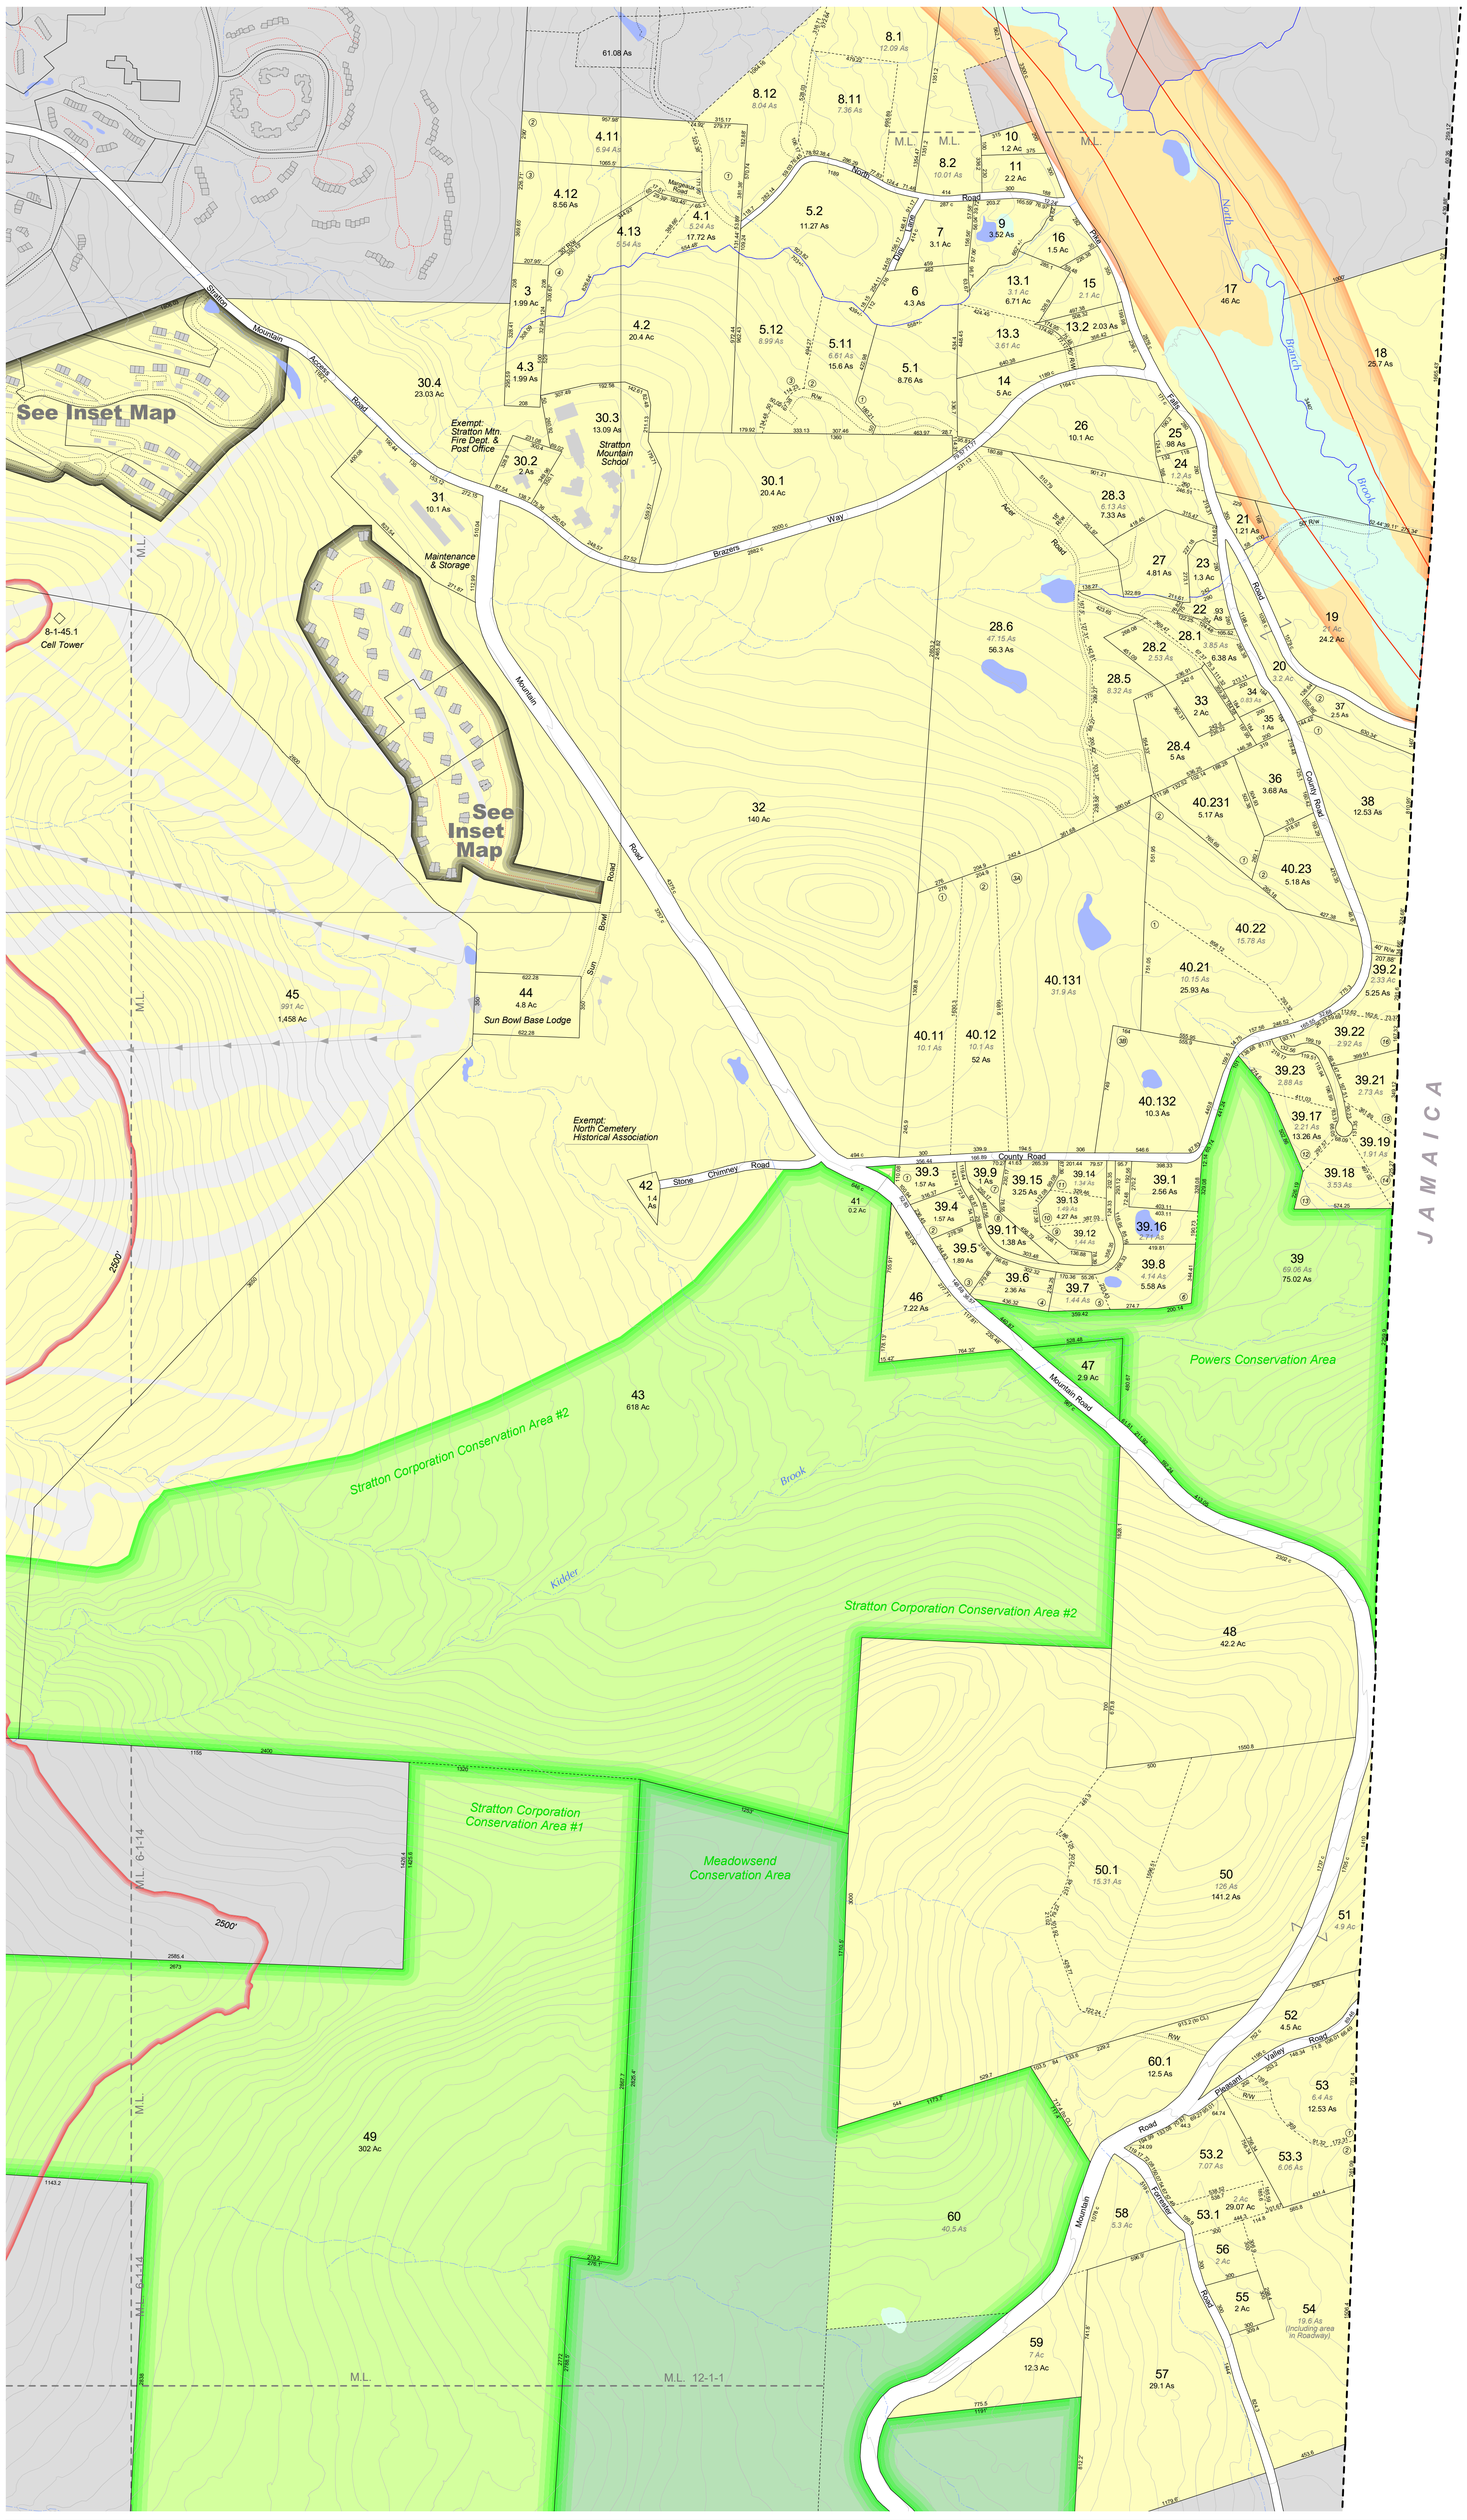


Disclaimer:
Cartographic Technologies, Inc. (CTI) assumes no liability as to the sufficiency, accuracy, or the user's interpretation of the data delineated hereon.

Cartographic Technologies, Inc.
GIS • Tax Mapping • Programming
P.O. Box 992, Putney, VT 05346
cartographictechnologiesinc@gmail.com

Current To:
April 1, 2026

Map Scale 1:5,000

1 inch equals 416.7 feet
1/2 square inch equals 1 acre
1 square inch equals 4 acres

This map is for assessment purposes only. It is not to be used for the determination of property line locations, or legal title descriptions, conveyances, or determinations.

0 500 1000 1500 2000 2500 Feet
0 0.1 0.2 0.3 0.4 0.5 Miles
0 100 200 300 400 500 600 700 Meters

Acreages
Ac Calculated
As Surveyed

Common Ownership Properties
Lot Acreage — 42 (0.5 Ac)
Acreage in Grand List (Active Parcel) — 1 Ac
Lot Acreage — 42.1 (0.5 Ac)

1 Block Number
42 Parcel Number
32.2 Ac Active Parcel Acreage
32.2 Ac Inactive/Lot Parcel Acreage
150 Lot Dimensions
150c Calculated Dimension
1 Sublot Number
Leader Lines
Parcel Boundary
Joint Ownership Parcel Bnd.
Water Parcel Bnd.
Town Line
R/W Right-of-Way
Private Road
Trails
Match Lines
Land Hooks
20' Contours
Brooks, Streams
Lakes, Ponds
Wetlands

Flood Hazard Areas
See Cover Sheet For Disclaimer & Directions for Proper Usage
250' Buffer Area
100 Year Flood Hazard Area

N W E S

Map Sheet
#8

	2	3	4
5	6	7	8
9	10	11	12
13	14	15	16
		17	18